


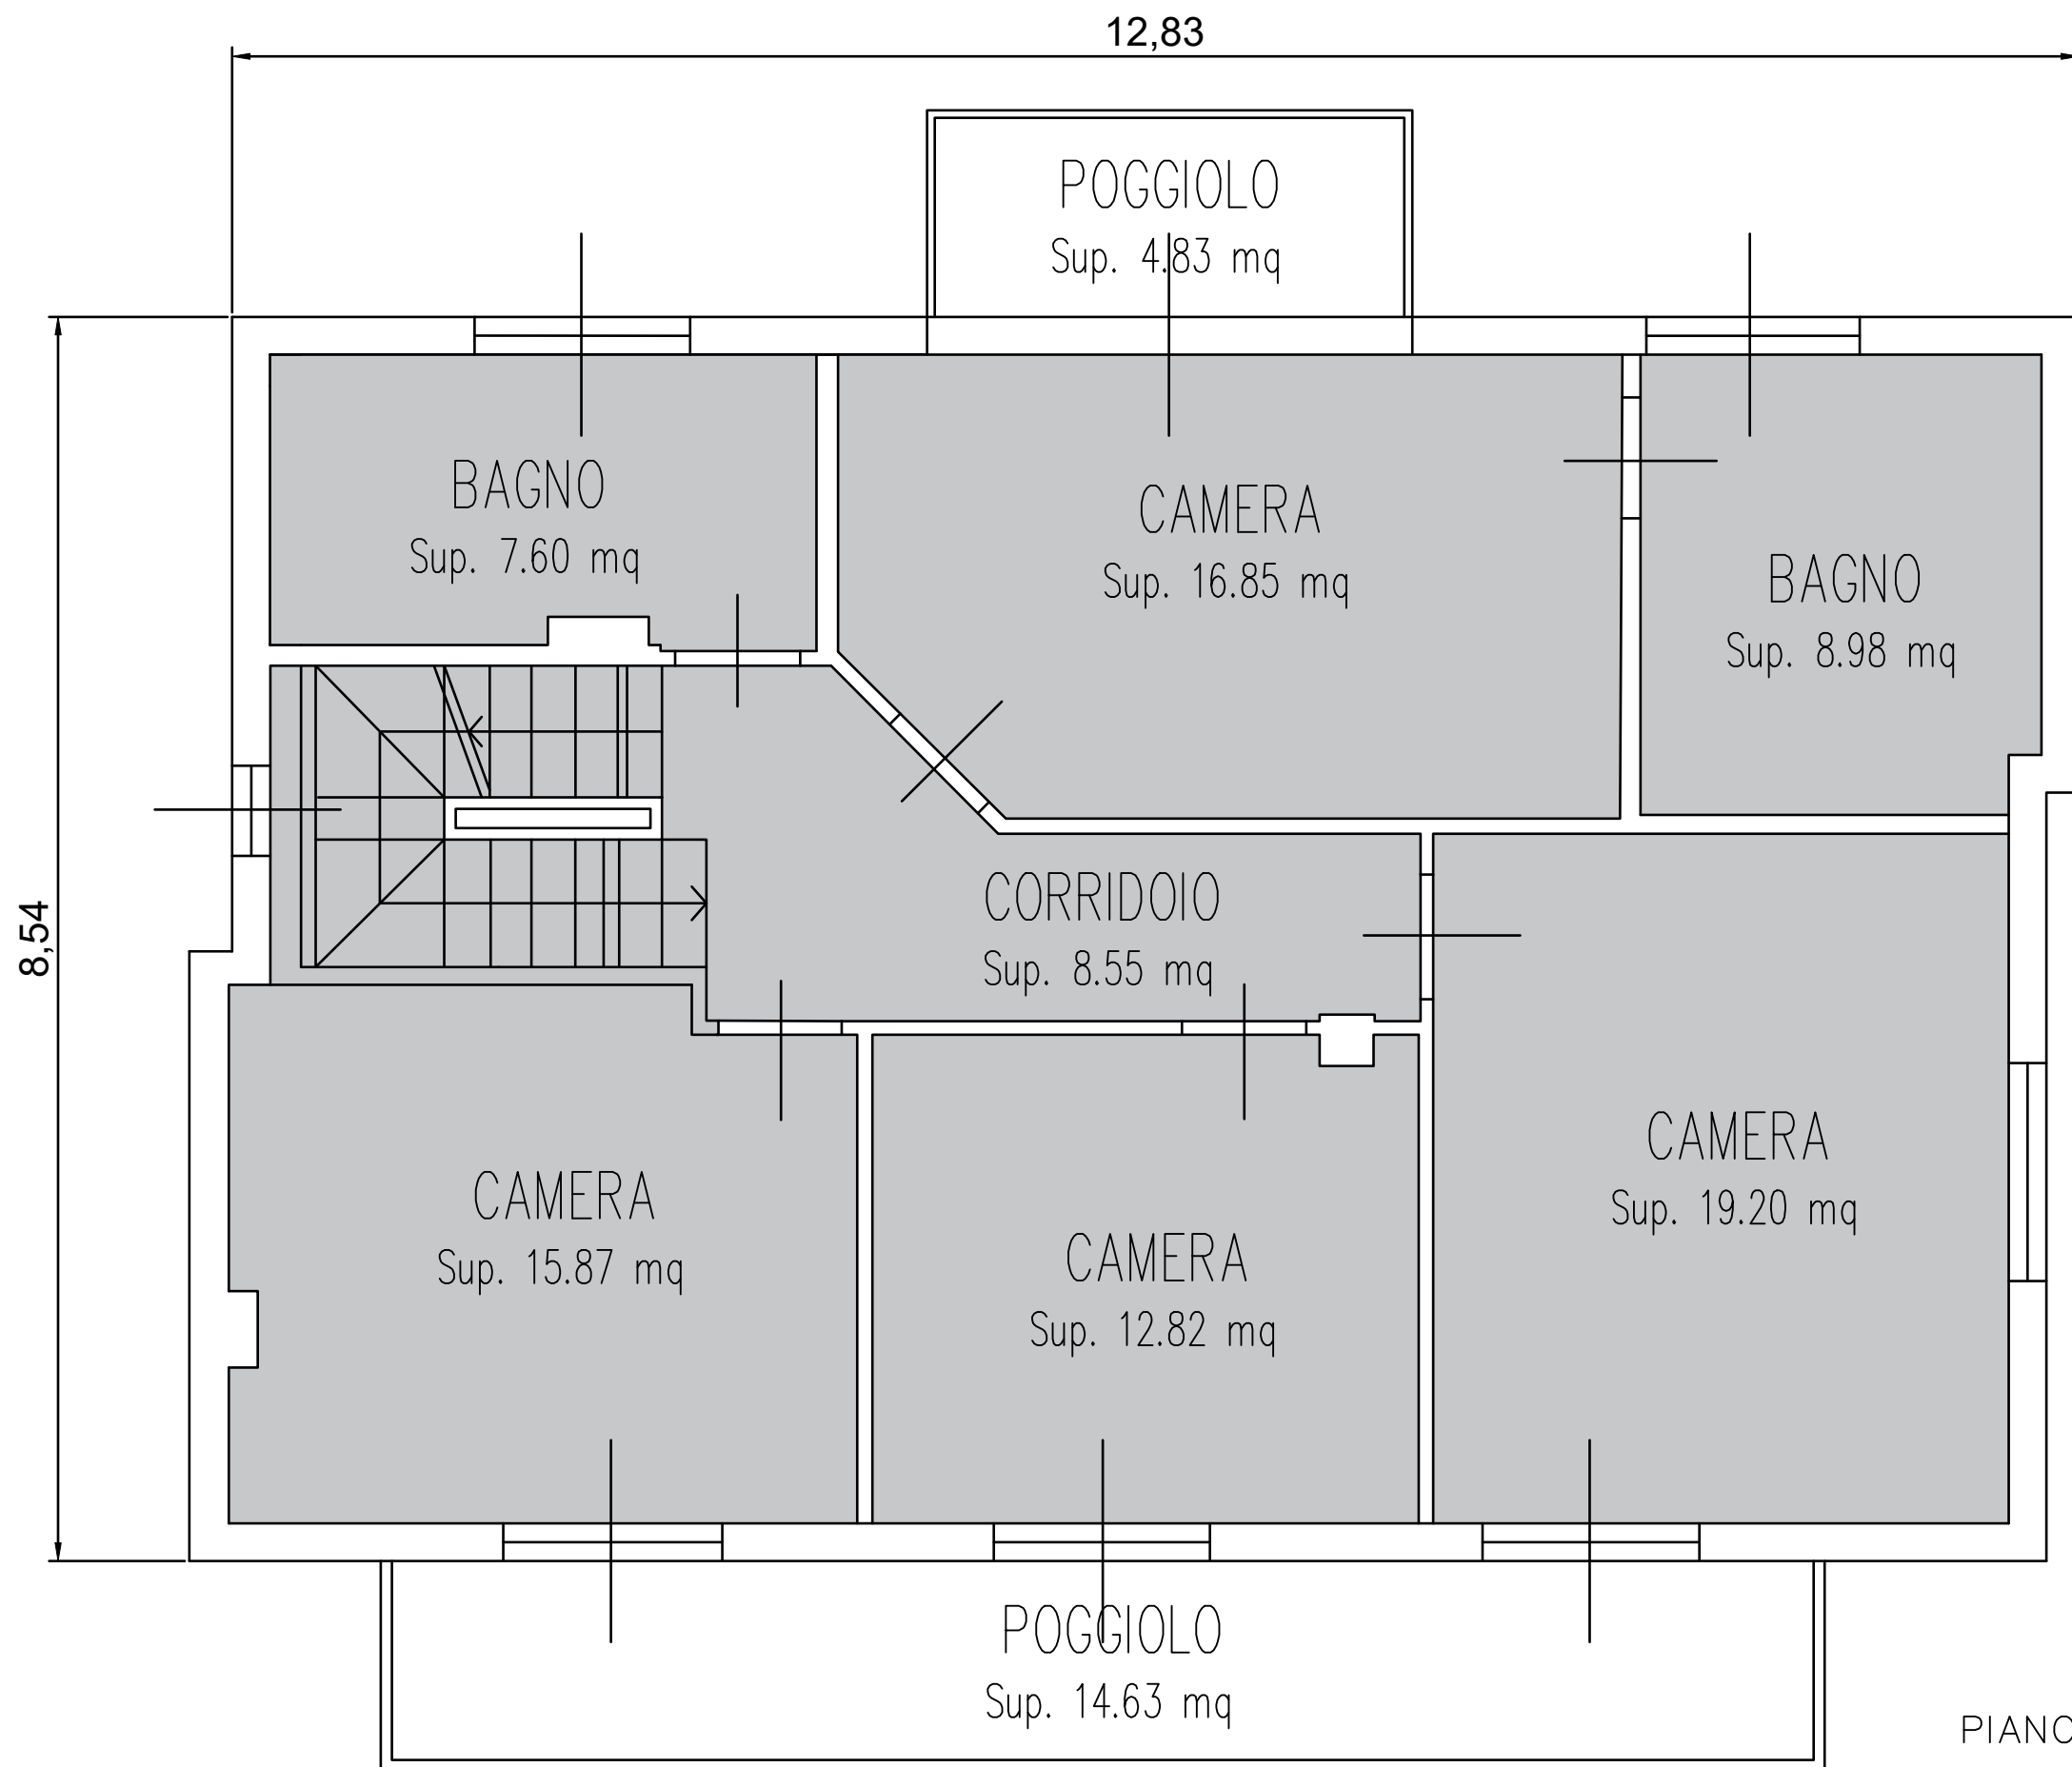

PIANO PRIMO
SC. 1:50

M2 (T) 19,46 M2 110,90

